Attachment G

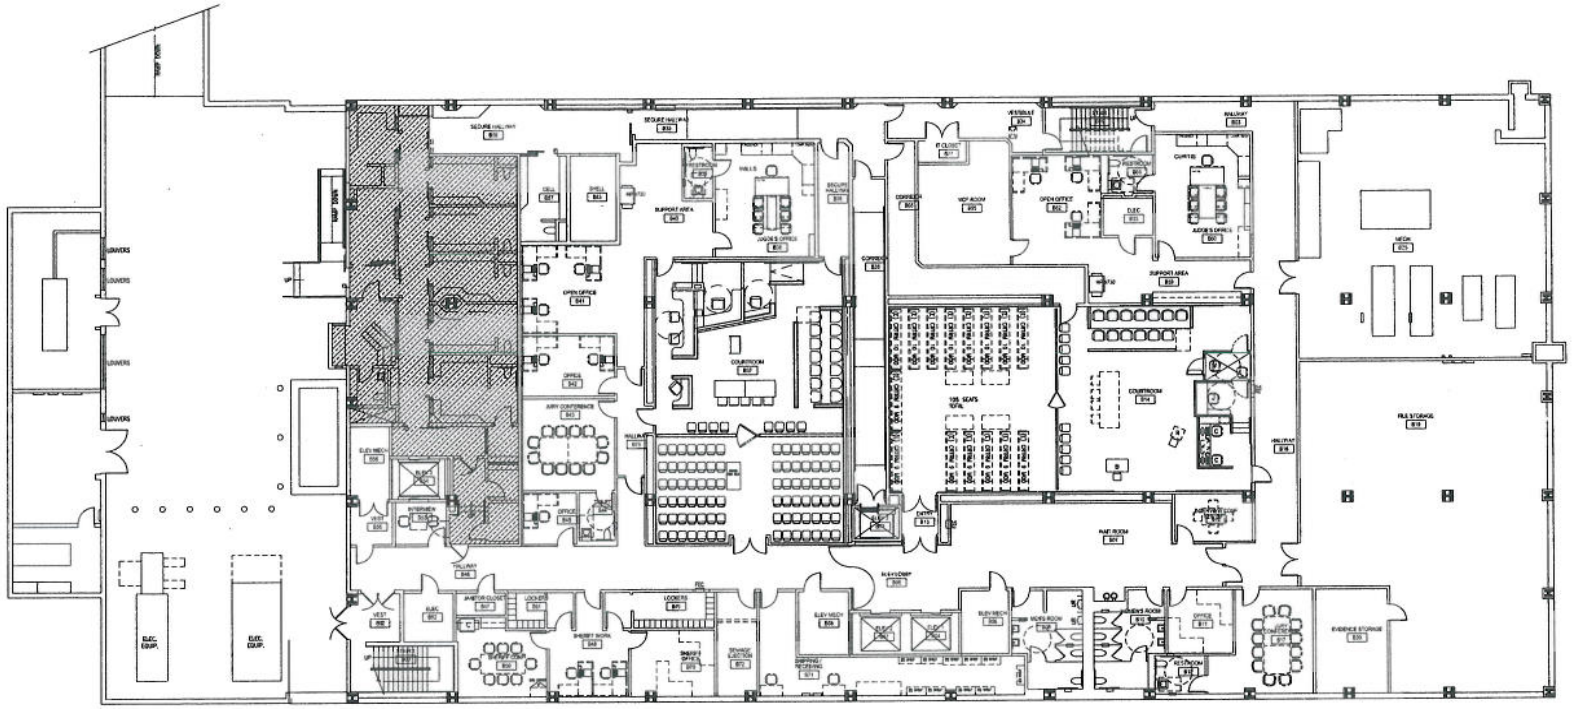

BASEMENT LEVEL FURNITURE PLAN - FOR REFERENCE ONLY

WALD RUHNKE & DOST ARCHITECTS LLP
2543 GARDEN ROAD, SUITE 100
MONTEREY, CALIFORNIA 93940
PHONE: 831.649.4640
FAX: 831.649.2530
WWW.WRDARCH.COM

NORTH WING FURNITURE AND MOVE MANAGEMENT SERVICES
COUNTY OF MONTEREY PUBLIC WORKS DEPARTMENT
168 W ALISAL ST., 2ND FL.
SALINAS, CA 93901

A.P.N.: -

JOB NO.: 07338
ISSUE DATE:
PLOT DATE: 8.10.2009
DRAWN BY: -
CHECKED BY: SV
SET ISSUED:

SHEET NAME: BASEMENT LEVEL FURNITURE PLAN
SHEET NO.: 12.0
FILE NAME: 07338 12.0

Attachment G

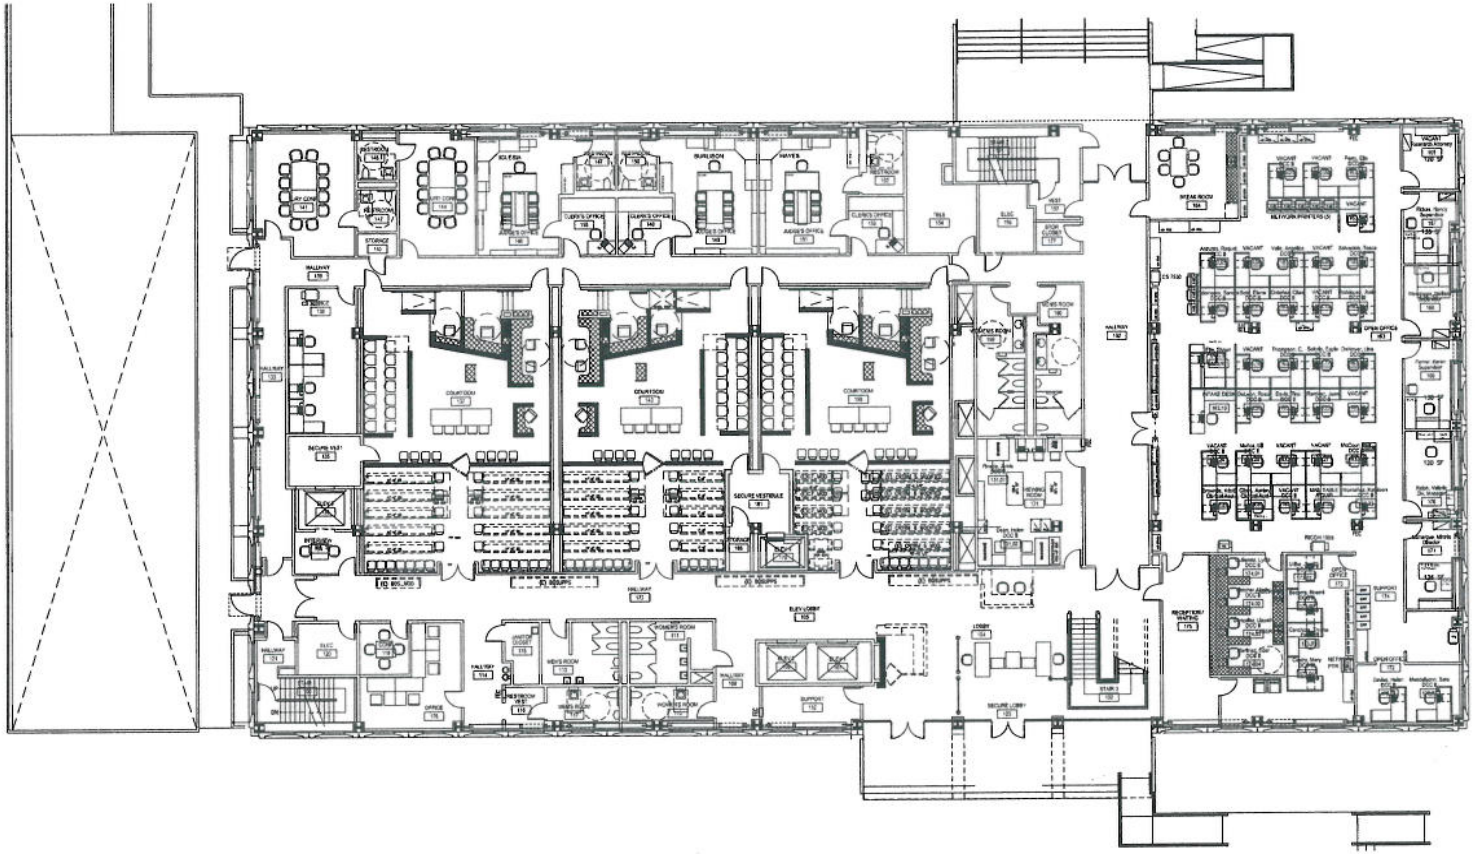

PLAN NORTH TRUE NORTH

FIRST LEVEL FURNITURE PLAN - FOR REFERENCE ONLY

SCALE: 1/8"=1'-0"

WR&D

WALD RUHNKE & DOST ARCHITECTS LLP

2340 GARDEN ROAD, SUITE 100

MONTEREY, CALIFORNIA 93940

PHONE: 831.649.4642

FAX: 831.649.3530

WWW.WRDARCH.COM

NORTH WING FURNITURE AND MOVE MANAGEMENT SERVICES

COUNTY OF MONTEREY PUBLIC WORKS DEPARTMENT

168 W ALISAL ST, 2ND FL.

SALINAS, CA 93901

A.P.N.:

JOB NO.: 07338

ISSUE DATE:

PLOT DATE: 6.10.2009

DRAWN BY: —

CHECKED BY: BV

SET ISSUED:

SHEET NAME: FIRST LEVEL FURNITURE PLAN

SHEET NO.: I2.1

FILE NAME: 07338 I2.1

Attachment G

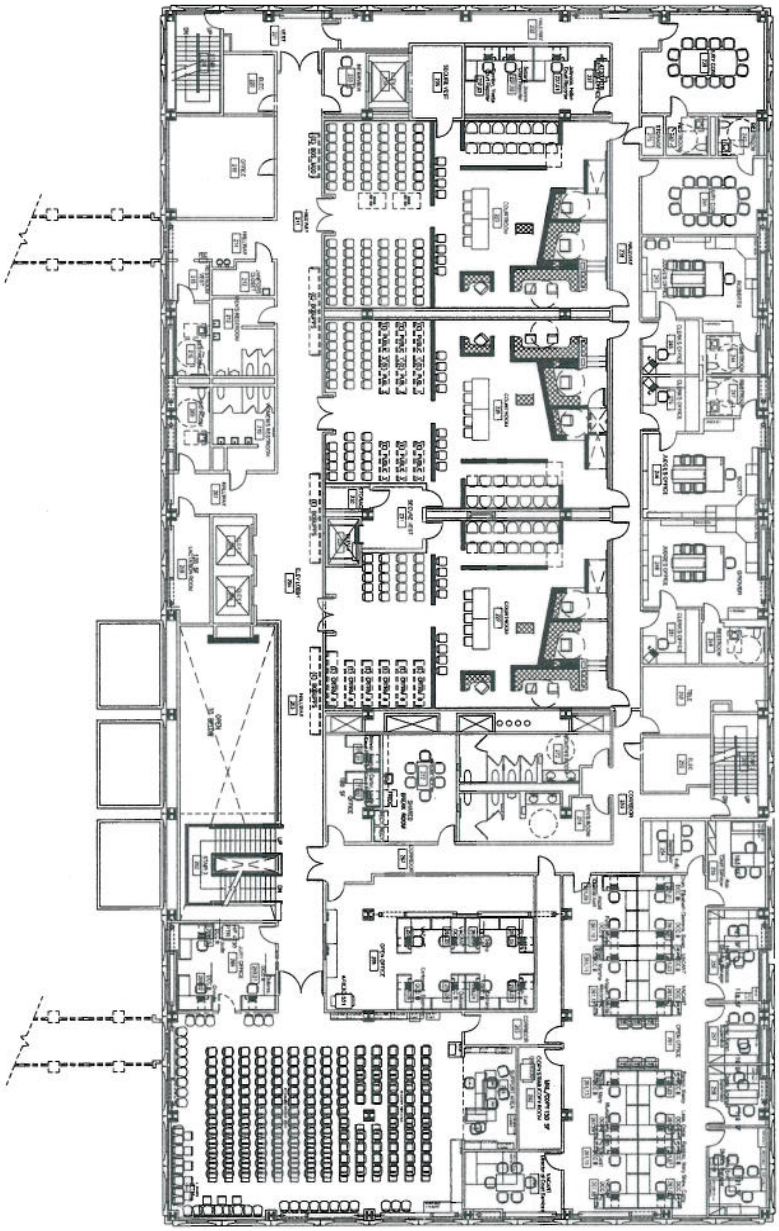

NORTH WING FURNITURE AND
MOVE MANAGEMENT SERVICES

COUNTY OF MONTEREY PUBLIC WORKS DEPARTMENT
168 W ALISAL ST, 2ND FL.
SALINAS, CA 93901

A.P.N.:

07338

SECOND LEVEL
FURNITURE
PLAN

SHEET NO.:
12.2

WRD
WALD RUBENSTEIN & DOST
ARCHITECTS LLP

Attachment G

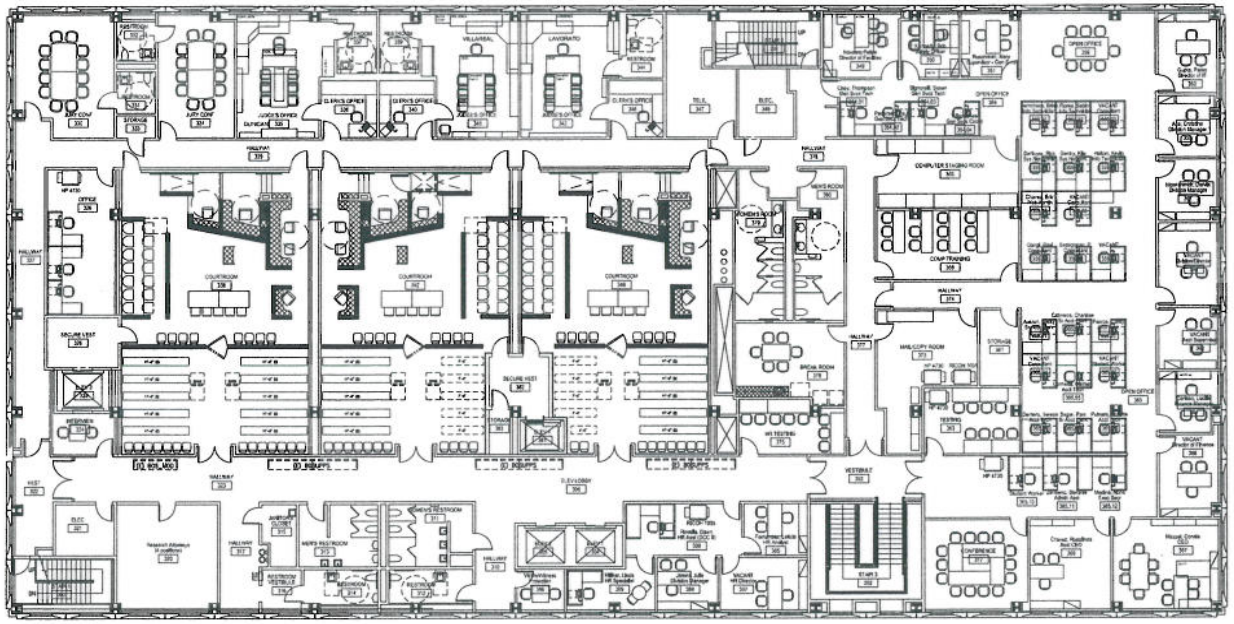

PLAN NORTH TRUE NORTH

THIRD LEVEL FURNITURE PLAN - FOR REFERENCE ONLY

SCALE: 1/8"=1'0"

WRD

WALD RUHNKE & DOST ARCHITECTS LLP

2040 GARDEN ROAD, SUITE 100
MONTEREY, CALIFORNIA 93940
PHONE: 831.649.8942
FAX: 831.649.3530
WWW.WRD-ROM.COM

NORTH WING FURNITURE AND MOVE MANAGEMENT SERVICES

COUNTY OF MONTEREY PUBLIC WORKS DEPARTMENT
168 W ALISAL ST., 2ND FL.
SALINAS, CA 93901

A.P.N.:

JOB NO.: 07338

ISSUE DATE:

PLOT DATE: 8.10.2009

DRAWN BY: —

CHECKED BY: BV

SET ISSUED:

SHEET NAME: THIRD LEVEL FURNITURE PLAN

SHEET NO.: I2.3

FILE NAME: 07338 EL.3